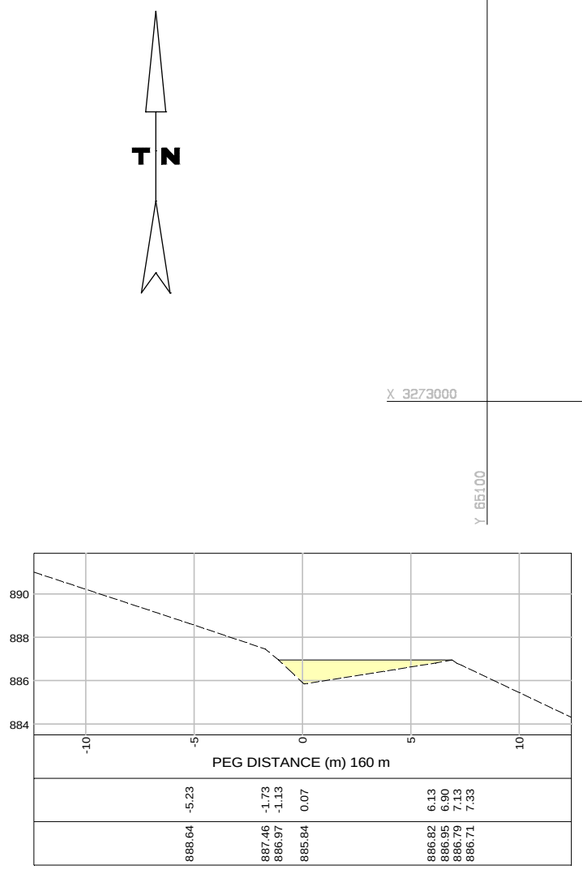


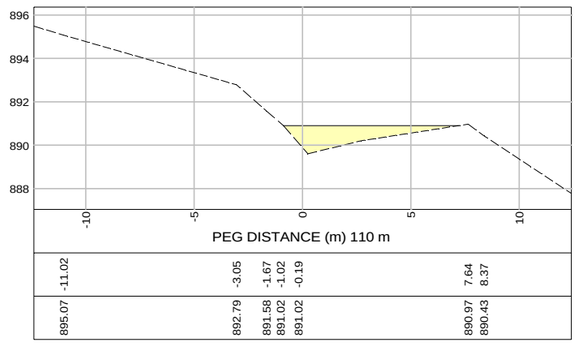


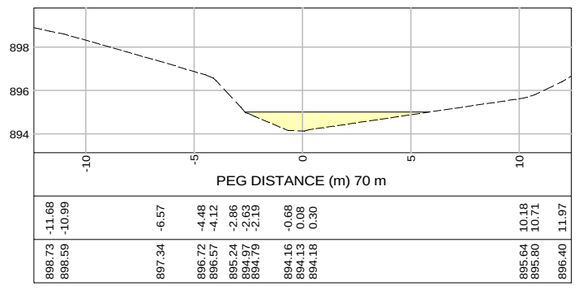


CROSS SECTIONS
SCALE 1 : 200 (A2)

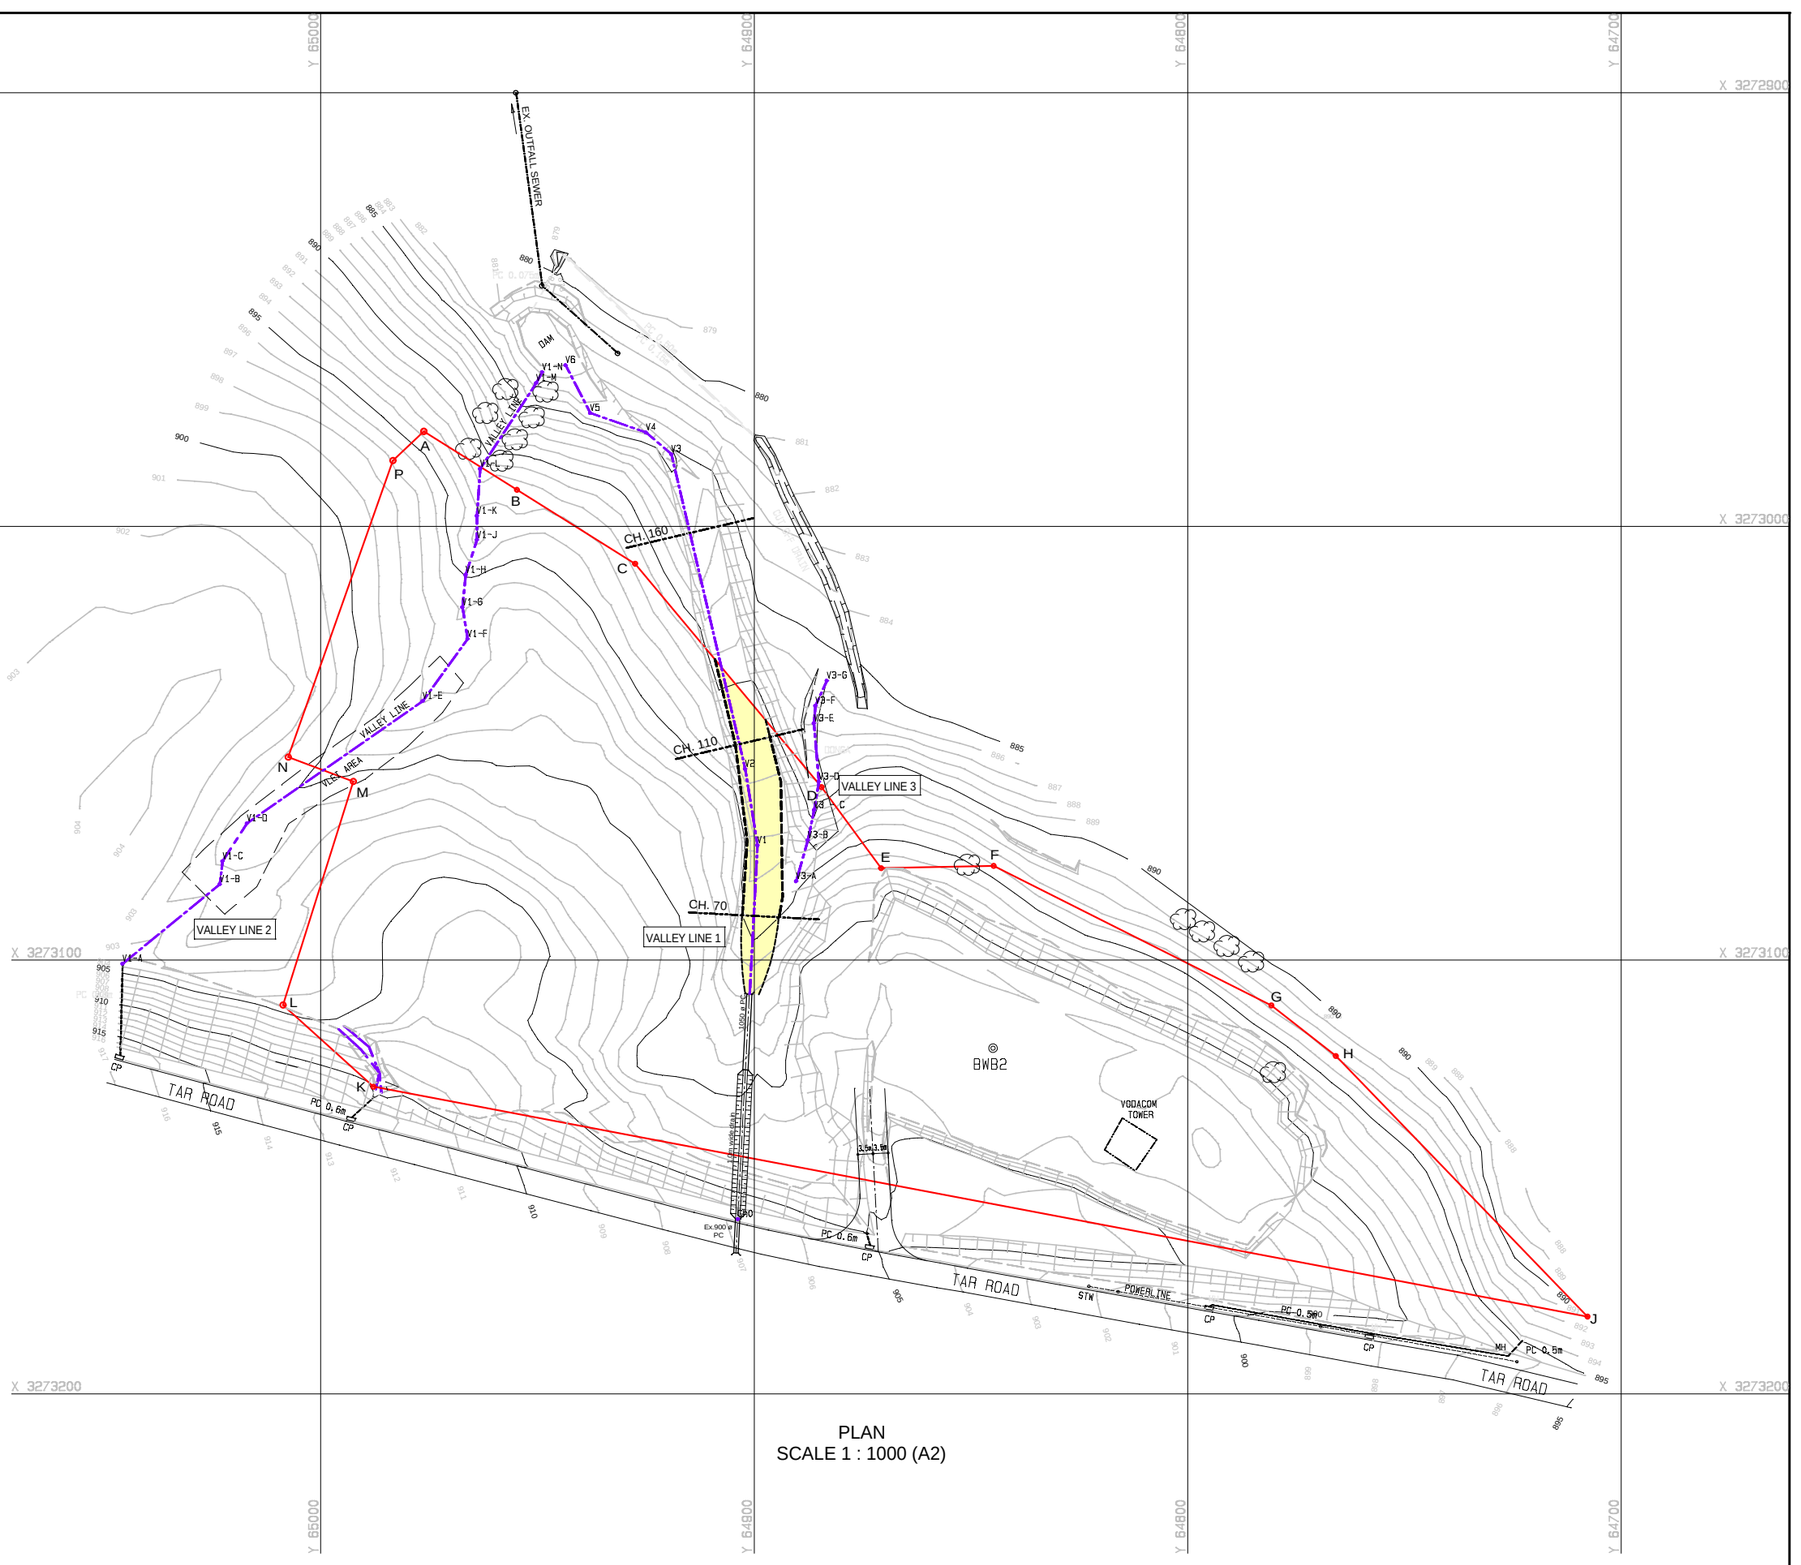


PLAN
SCALE 1 : 1000 (A2)

# ERF 9194 PIETERMARITZBURG
# VICTORIA MOTHER AND CHILD CARE CENTRE
# FLOODLINE ASSESSMENT
# FEBRUARY 2016